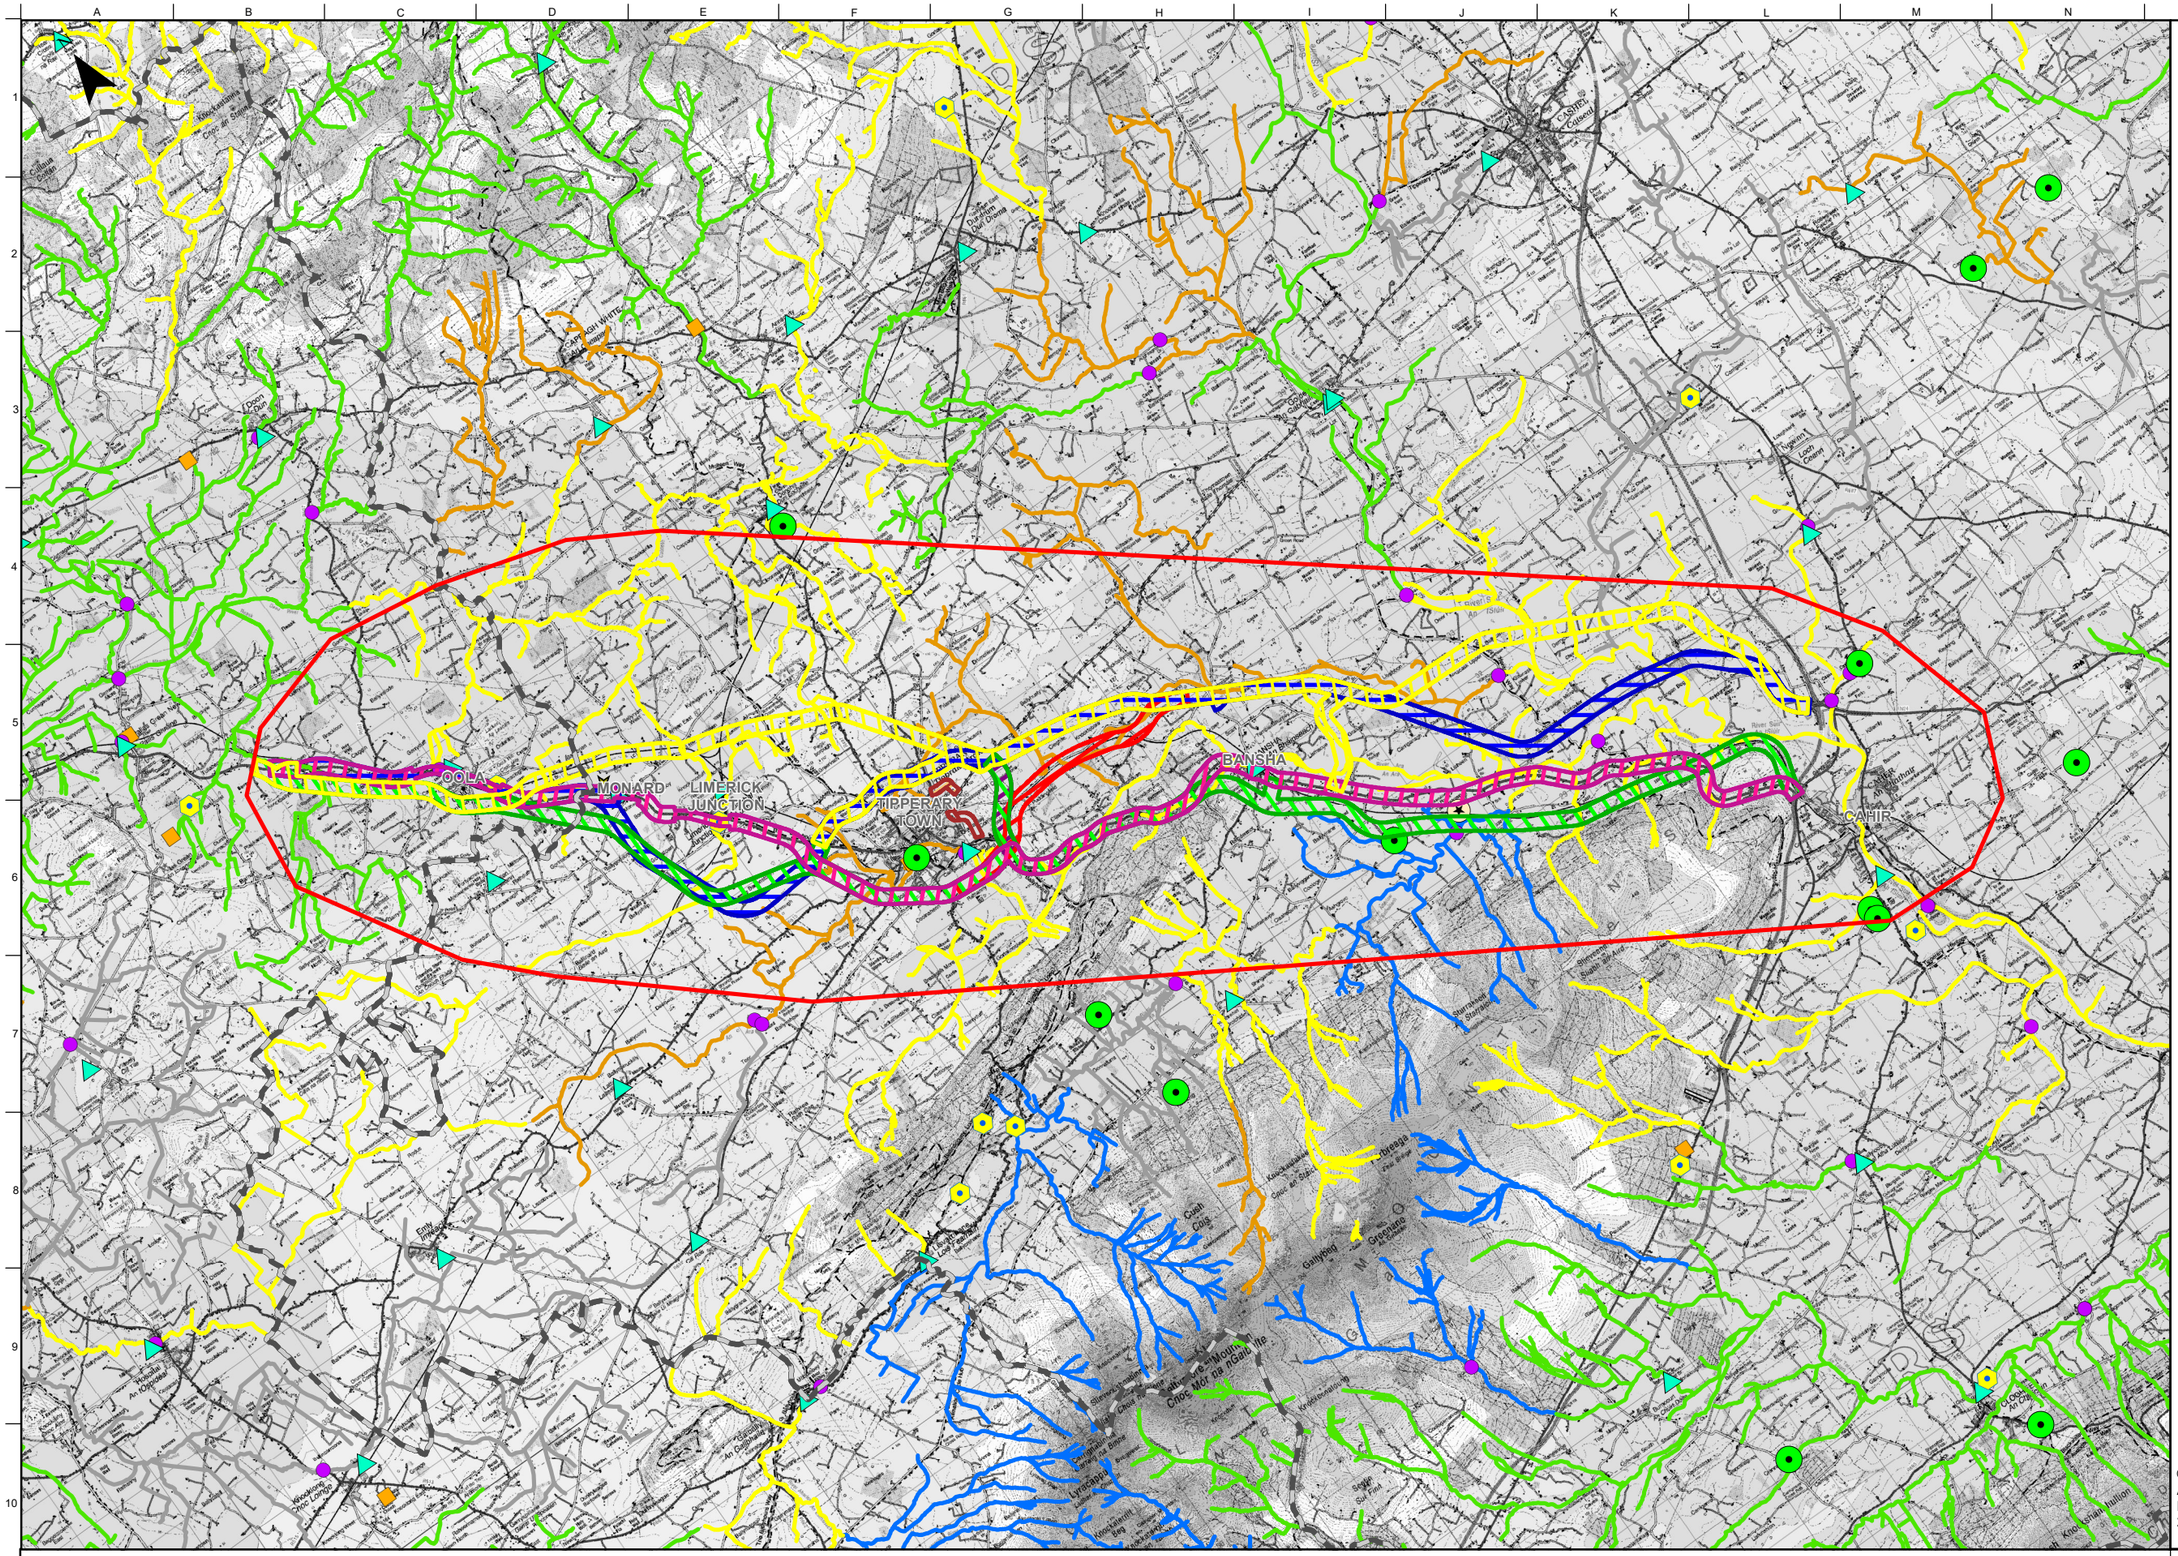

© Ordnance Survey Ireland.
All rights reserved.
Licence number:
2022/10/CCMA/TipperaryCountyCouncil.

Notes

Disclaimer Note:
The Constraints and Options shown are draft only and subject to change. More detailed assessments, on-going studies and the information received from the public may result in changes to these Constraints and Options.

Note Séanta:
Tá na srianta agus na roghanna atá léirithe ina bhfoirm dréacht, d'fhéadfaí athraithe teacht orthu. Is mar thoradh ar mheasúnaithe níos mionchruinne, ar staidéar leanúnach agus ar eolas ón bpobal go ndéadfar athruithe ar na srianta agus na roghanna seo.

Clients

Comhairle Contae Thiobraid Árann
Tipperary County Council

An Roinn Iompair
Department of Transport

Tionscadal Éireann
Project Ireland
2040

Transport Infrastructure Ireland

Mid West
National Road Design Office

Comhairle Cathrach & Contae Luimnigh
Limerick City & County Council

Consultant

ARUP

Corporate House
City East Business Park
Ballybrit, Galway, Ireland

Tel +353 (0)91 460675
www.N24cahirlimerick.ie
www.arup.ie

Job Title
N24 Cahir to Limerick Junction Project

Scale 1 : 125000 @A3
Role Hydrology
Date July 2022

Issue	Date	By	Chkd	Appd
P03	01/07/2022	KJ	LH	MH
P02	16/03/2022	EO	LH	MH
P01	21/01/2022	EO	LH	MH

Drawing Title
Stage 2 Option Corridors, Hydrology Constraints Overview
Sheet 1 of 1

Suitability
Issued For Information (Status S3)

Job No	Figure ID	Rev.
272687	Figure 8.5.10.2.0	P03

Drawing No
272687-ARUP-02-OS-DR-YEHYD-002007

Do not scale

© Arup